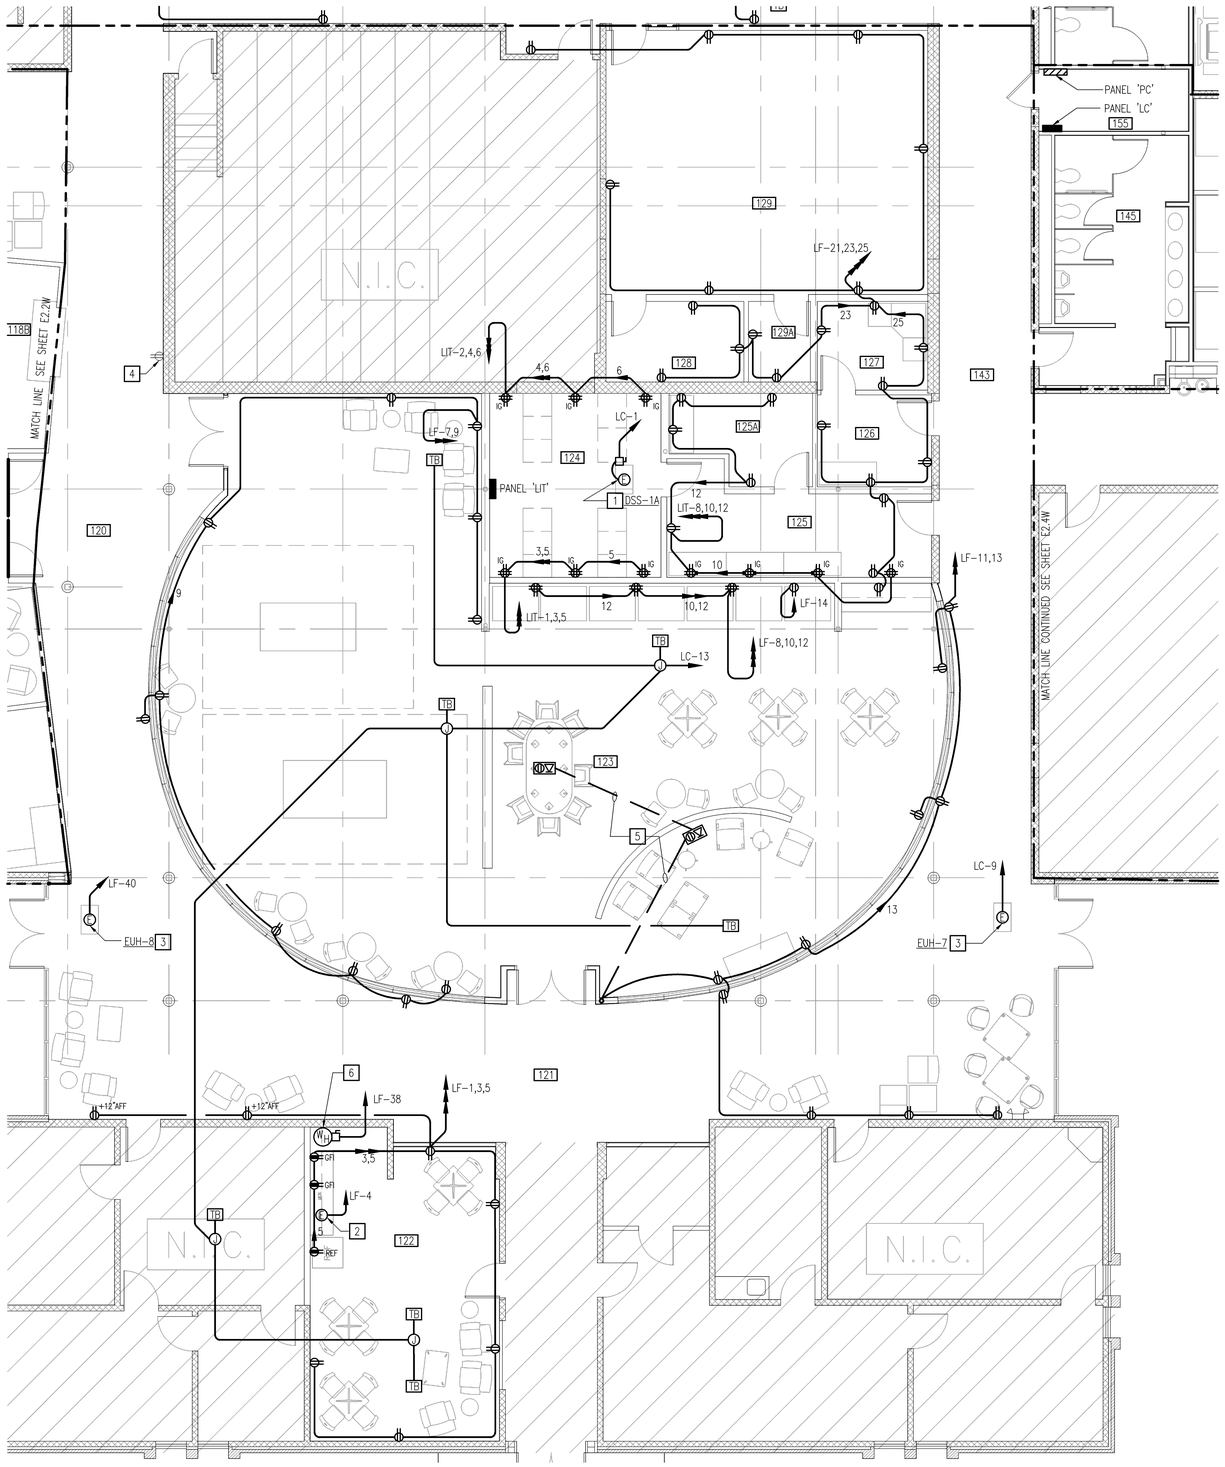

NEW WORK FLOOR PLAN – POWER
SCALE: 3/16" = 1'-0"

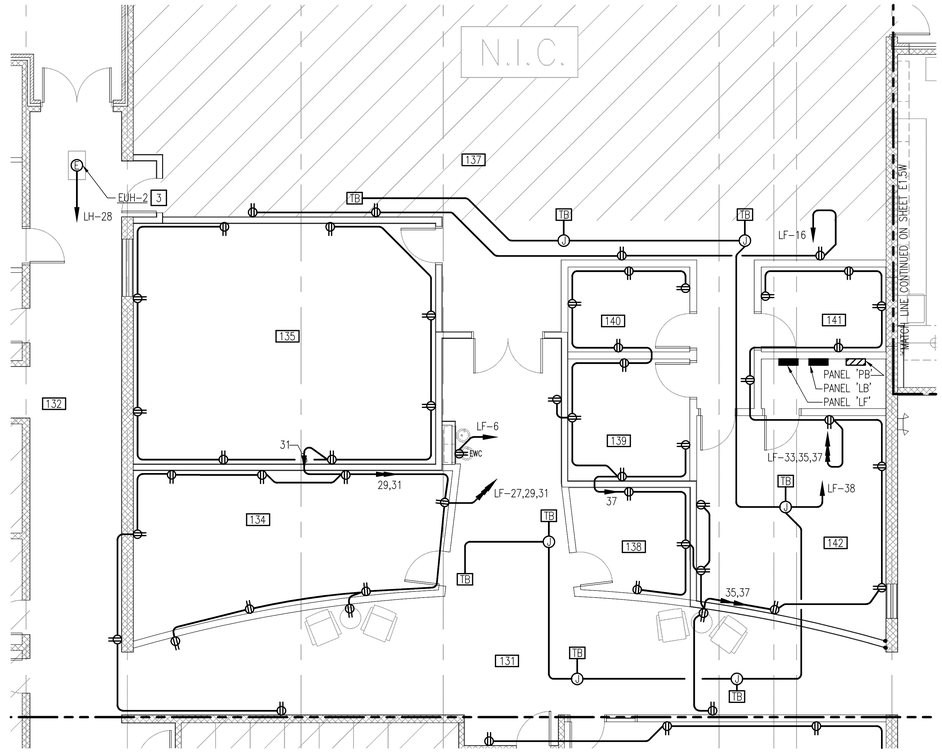

NEW WORK FLOOR PLAN – POWER
SCALE: 3/16" = 1'-0"

NOTES THIS SHEET

1. DUCTLESS SPLIT SYSTEM, DSS-A, INDOOR UNIT 1.2 MCA, 208V, 1ø. PROVIDE 30A, 2-POLE, NON-FUSED SAFETY SWITCH.
2. INSTANTANEOUS WATER HEATER, 1500W, 120V
3. ELECTRIC UNIT HEATER, EUH-2, EUH-7 AND EUH-8, 1500W, 208, 1ø.
4. PROVIDE NEW RECEPTACLE AND COVER PLATE IN EXISTING WALL BOX AND CONNECT TO EXISTING CIRCUIT.
5. SAW CUT FLOOR AS REQUIRED TO ACCOMMODATE CIRCUITING TO FLOOR OUTLETS (POWER AND DATA).
6. WATER HEATER, WH-3, 3.0KW, 120V. PROVIDE 30A, 2P NON-FUSED SAFTEY SWITCH.

SECTION 1 & 2 ROOM SCHEDULE

120	CORRIDOR
121	CORRIDOR
122	FACULTY LOUNGE
123	STUDENT LOUNGE
124	SERVERS
125	TECH
125A	OFFICE
126	RECORDING
127	OFFICE
128	OFFICE
129	BOOKSTORE
129A	CLOSET
130	EXISTING LECTURE HALL
131	CORRIDOR
132	CORRIDOR
134	TUTORING LAB
135	CHILDREN'S LIBRARY
137	EXISTING LIBRARY
138	OFFICE
139	STORAGE
140	HUDDLE
141	OFFICE
142	WORKROOM
143	CORRIDOR
145	MEN
155	JANITOR

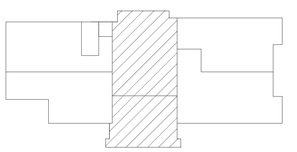

KEYPLAN
NO SCALE

PACE COLLABORATIVE MECHANICAL ELECTRICAL ENGINEERS VIRGINIA BEACH, VA - 757-499-7229

GRAPHIC SCALES

3/16" = 1'-0" 0' 5' 10' 20'

nbj ARCHITECTURE
A Professional Limited Company
GROVE PARK SQUARE
11537-B NUCKOLS ROAD
Richmond, Virginia 23059
℡ (804) 273-9811 fax: (804) 273-9843

RAPPAHANNOCK COMMUNITY COLLEGE
CAMPUS RENOVATIONS
WARSAW + GLENNS, VIRGINIA
PC: 260-17712

WARSAW CAMPUS
NEW WORK FLOOR PLAN – POWER

Date: JANUARY 13, 2010

REVISIONS

NO.	DATE

COMMONWEALTH OF VIRGINIA
JAMES S. BEDDIS IV
Lic. No. 032929
PROFESSIONAL ENGINEER
1/13/10

Sheet
E2.3W

File Number
XX